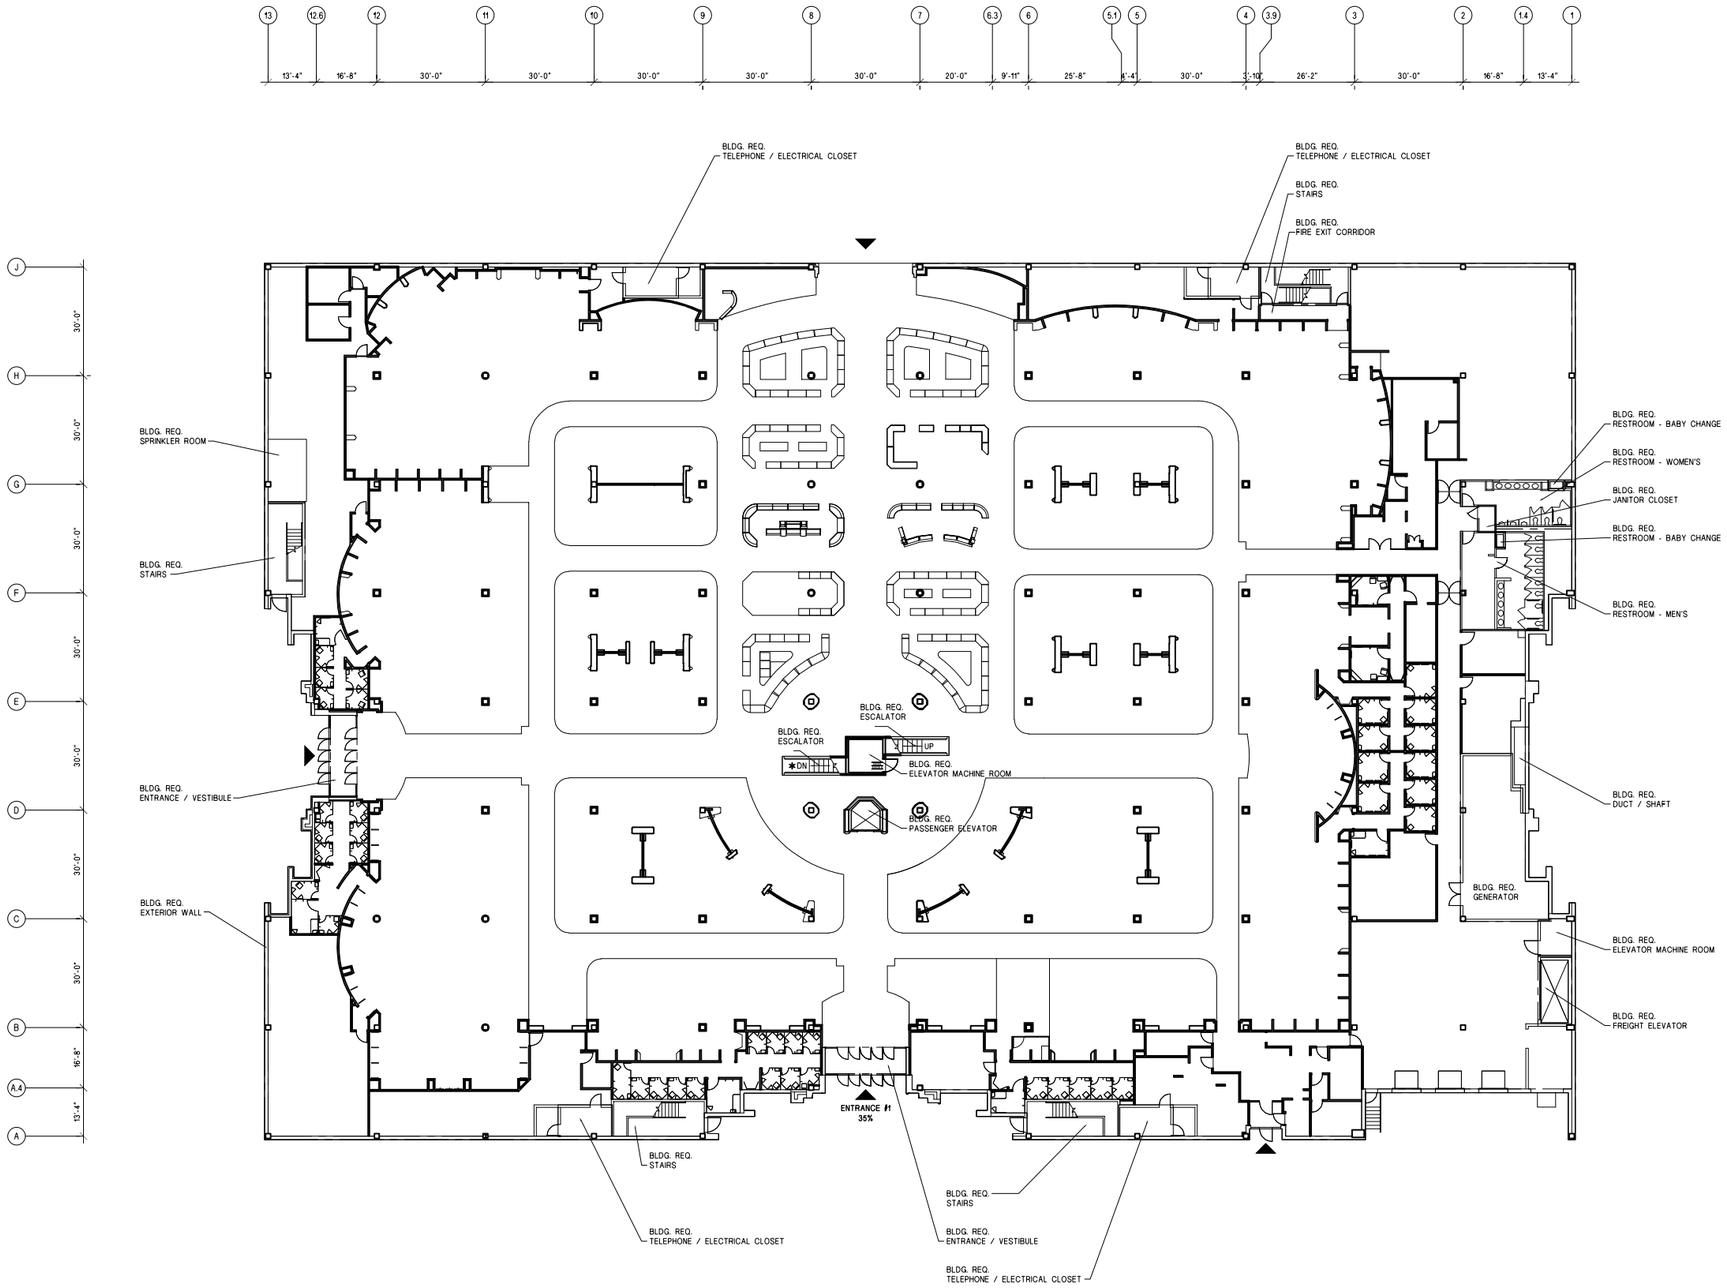

ACTUAL CAD AREA: 83789.2 S.F.

macy's inc

STORE ENVIRONMENT
Store Planning • Architecture
Construction • Engineering
145 Progress Place
Springdale, OH 45246

NO.	REVISIONS	DATE

STORE
macy's

RIVERTOWN CROSSING
3850 RIVERTOWN PARKWAY
GRANDVILLE, MI 49418

PROJECT NO.
DATE 9-21-23
DRAWN BY GMW
CHECKED BY
SCALE NTS

SHEET TITLE

FIRST FLOOR EXISTING PLAN

SHEET NO.
1-3

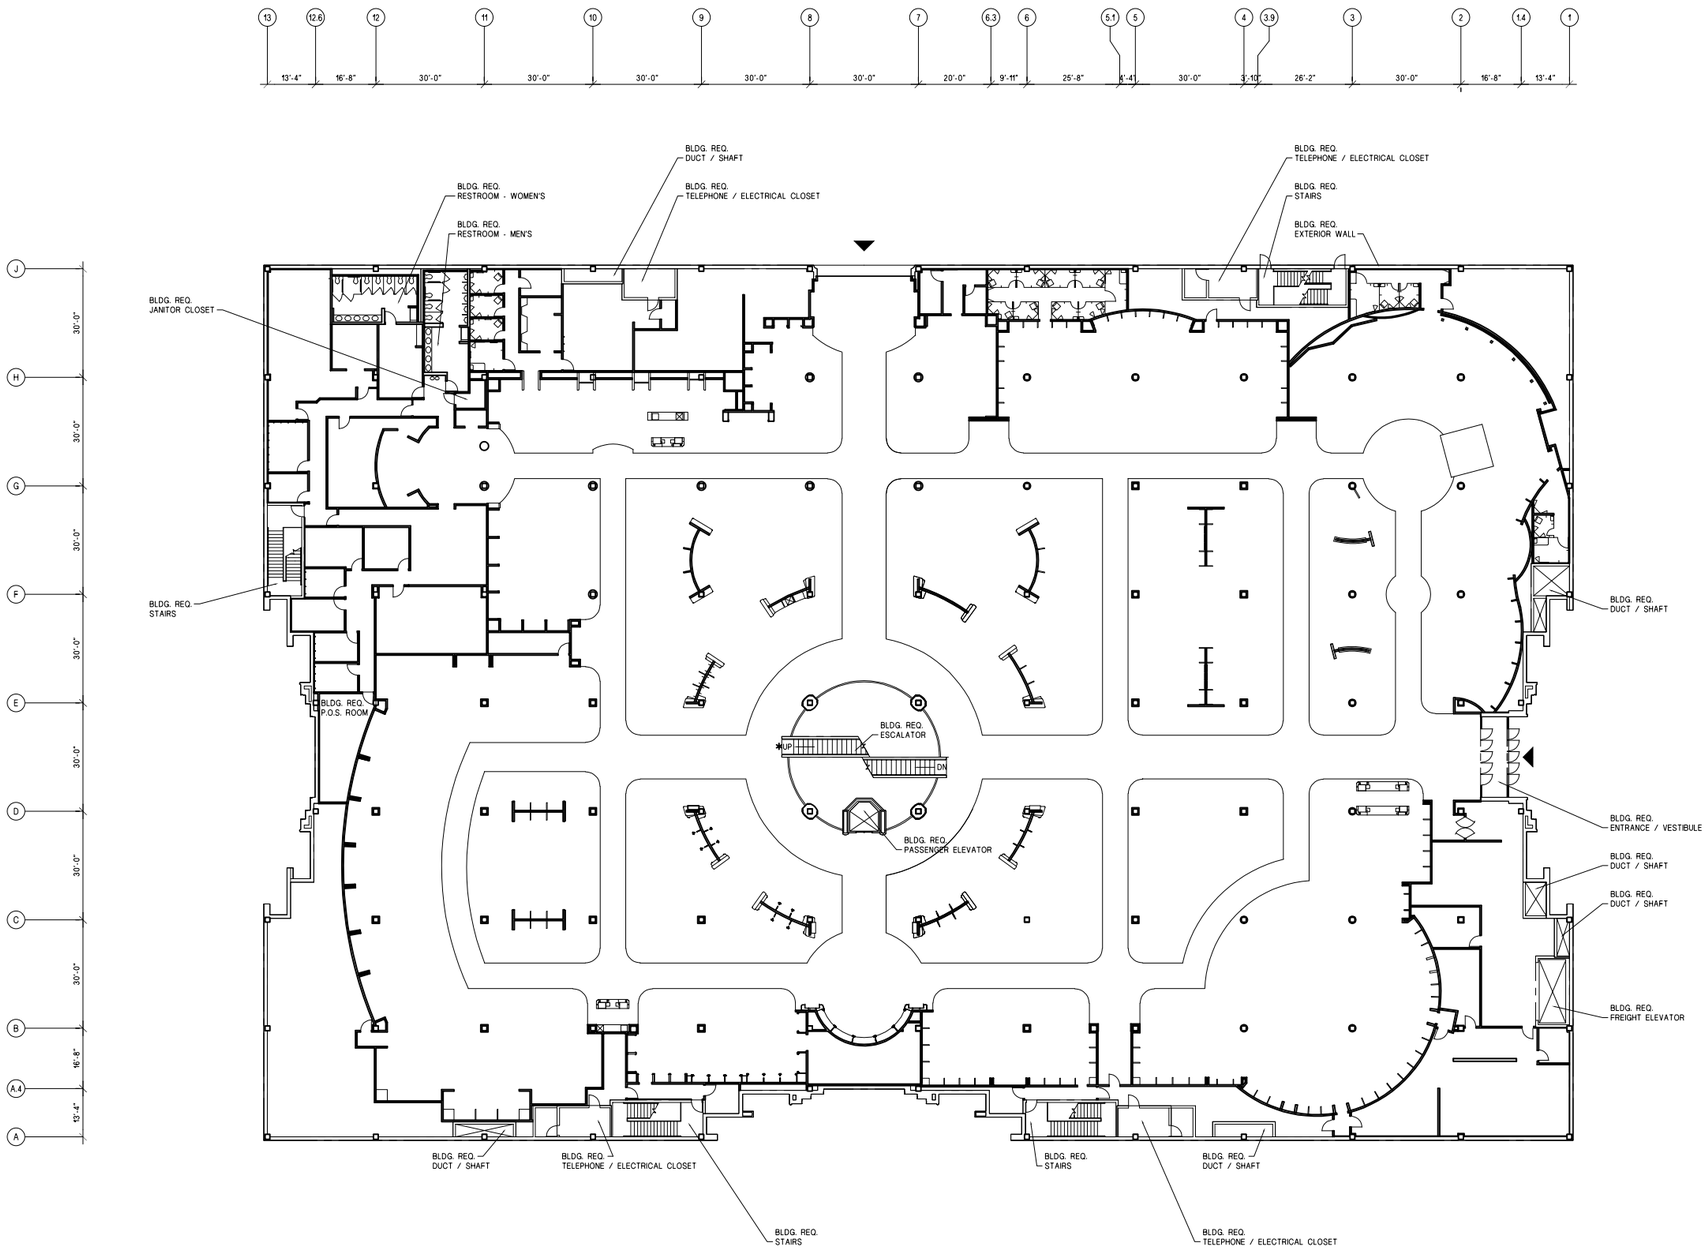

ACTUAL CAD AREA: 84597.2 S.F.

macy's inc

STORE ENVIRONMENT
Store Planning • Architecture
Construction • Engineering
145 Progress Place
Springdale, OH 45246

NO.	REVISIONS	DATE

STORE
macy's

RIVERTOWN CROSSING
3850 RIVERTOWN PARKWAY
GRANDVILLE, MI 49418

PROJECT NO.
DATE 9-21-23
DRAWN BY GMW
CHECKED BY
SCALE NTS

SHEET TITLE

SECOND FLOOR EXISTING PLAN

SHEET NO.
2-3

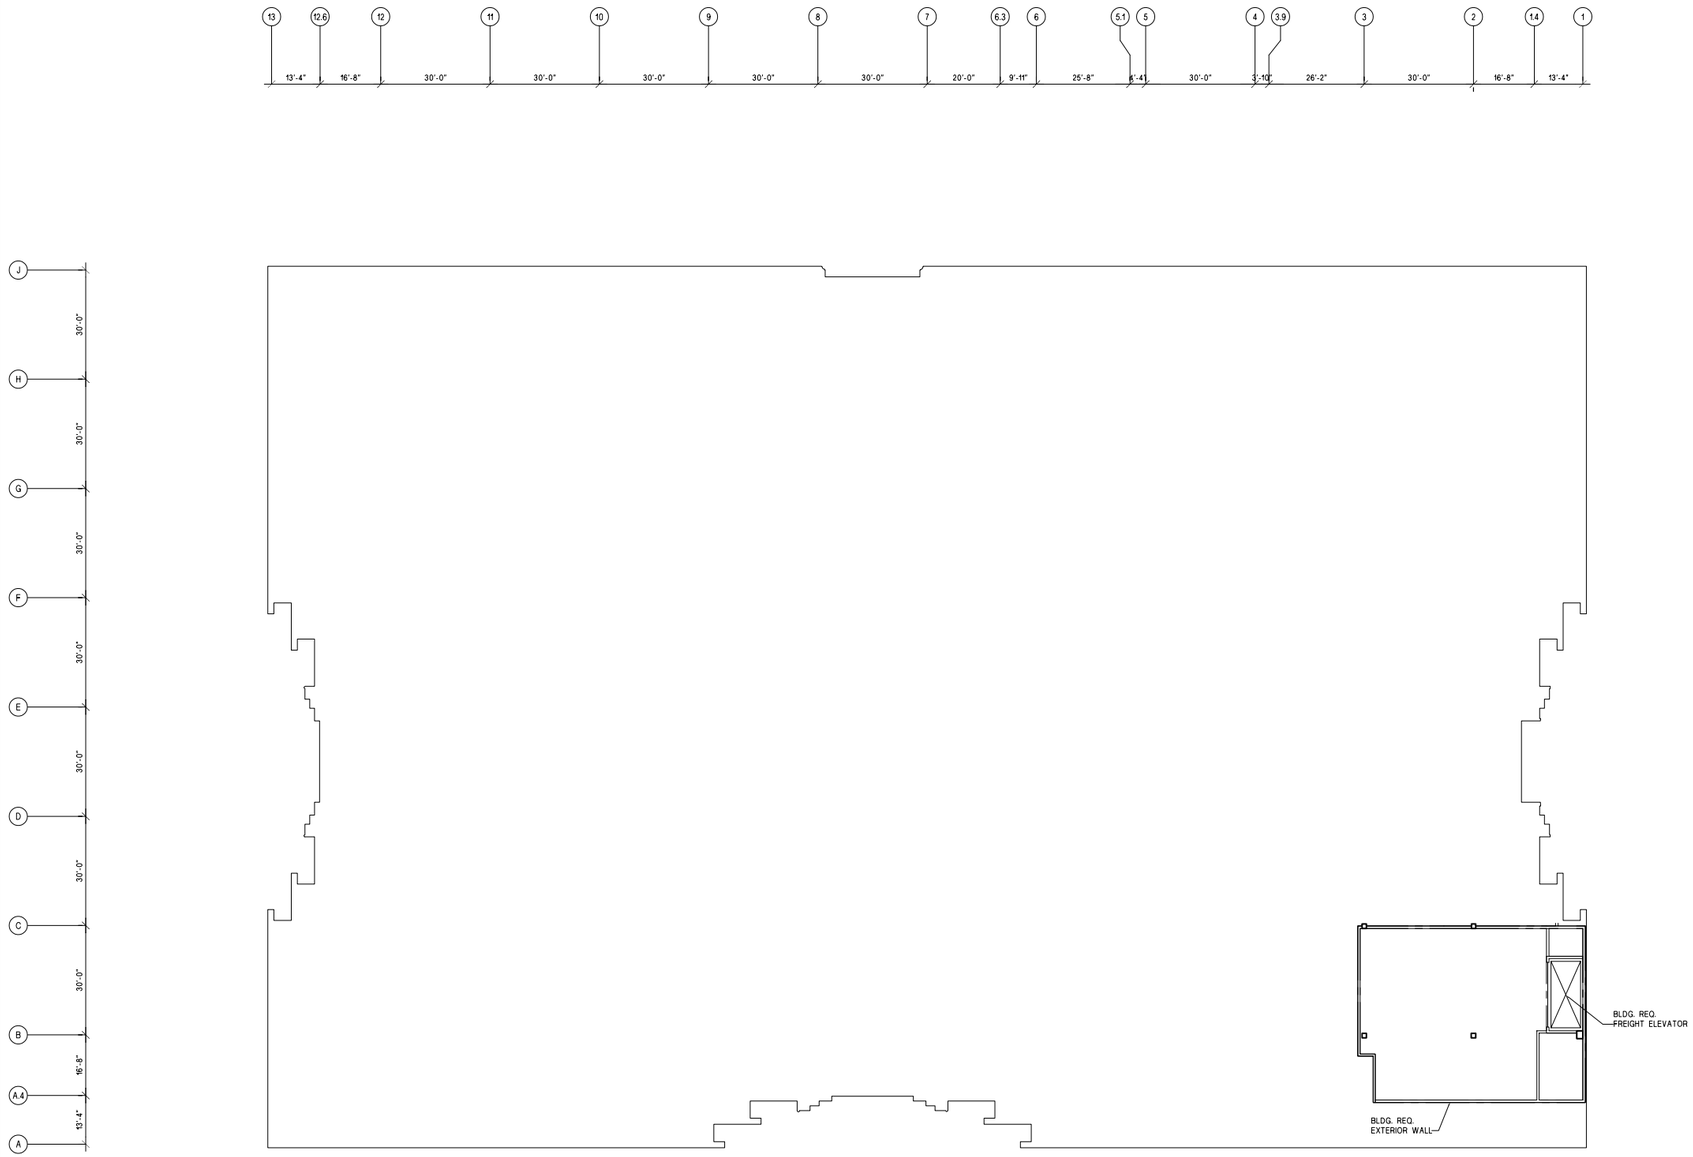

ACTUAL CAD AREA: 2975.0 S.F.

macy's inc

STORE ENVIRONMENT
Store Planning • Architecture
Construction • Engineering

145 Progress Place
Springdale, OH 45246

NO.	REVISIONS	DATE

STORE
macy's

RIVERTOWN CROSSING
3850 RIVERTOWN PARKWAY
GRANDVILLE, MI 49418

PROJECT NO.
DATE 10-29-20
DRAWN BY MDJ
CHECKED BY
SCALE NTS

SHEET TITLE

THIRD FLOOR EXISTING PLAN

SHEET NO.
3-3