Construction Plans For

RiverTown Crossings
SITE CIVIL CONTRACT

City of Grandville
Kent County, Michigan

DEVELOPER

GENERAL GROWTH PROPERTIES, INC.
55 WEST MONROE STREET - STE. 3100
CHICAGO, ILLINOIS 60603
PHONE (312) 551-5000

CIVIL ENGINEERING CONSULTANTS/SURVEYORS

GOSLING CZUBAK
ENGINEERING SCIENCES, INC.
1280 BUSINESS PARK DRIVE
TRAVERSE CITY, MICHIGAN 49686-8607
(616) 946-9191 - (800) 968-1062
Fax : (616) 941-4603

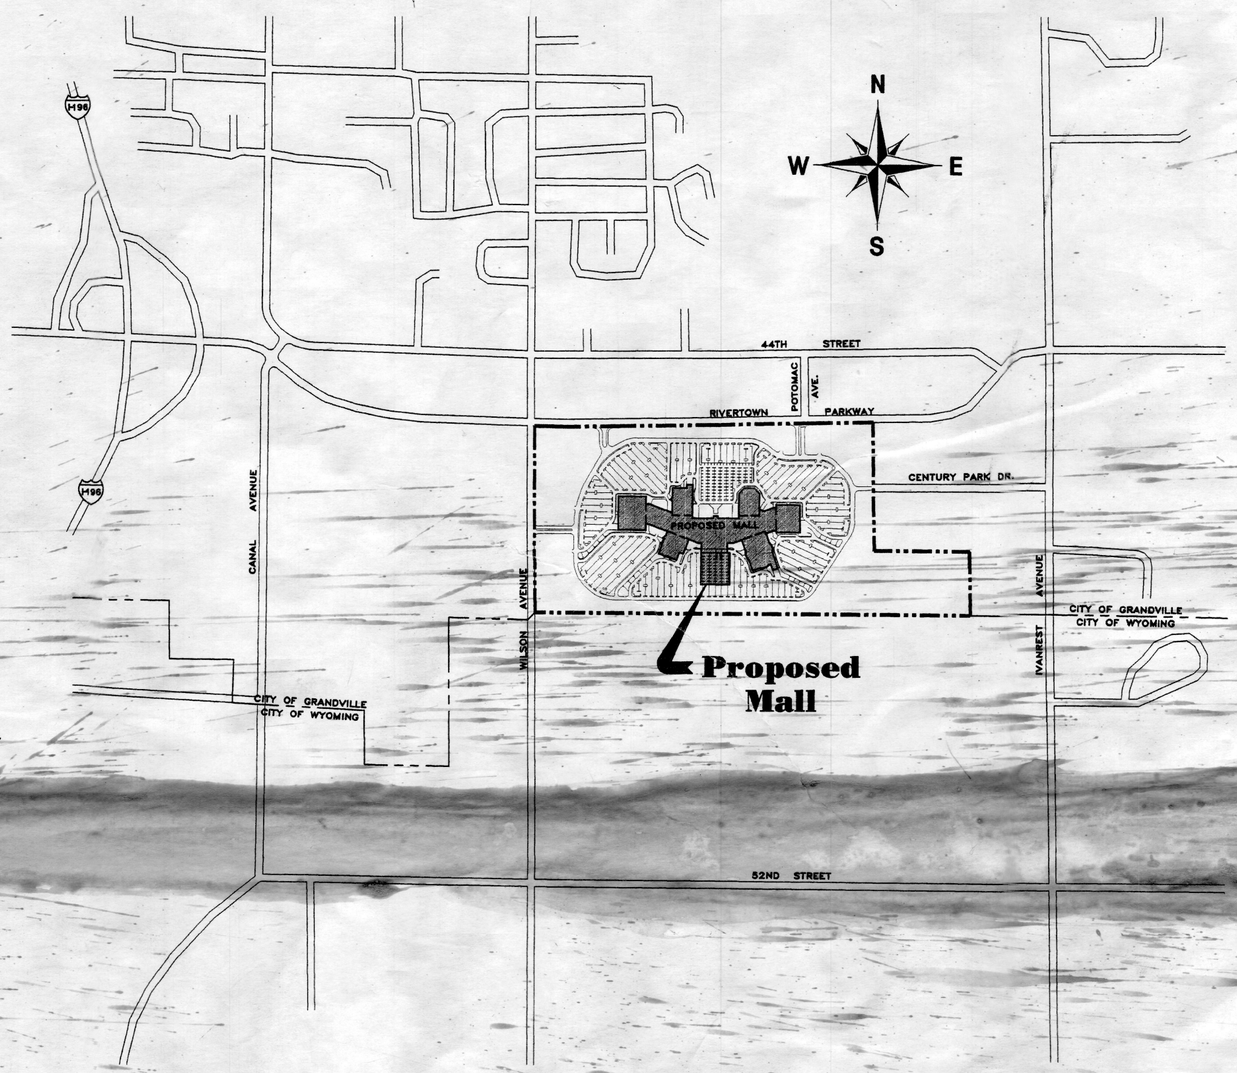

SITE LOCATION MAP

SCALE 1" = 600'

DRAWING LEGEND

Sheet No.	Description
*1	COVER
2-3	EXISTING SITE CONDITIONS
4-5	DRAIN RELOCATION PLAN
6	DRAIN PROFILE
7	DRAIN SECTIONS & DETAILS
*8	DRAIN SECTIONS & DETAILS
*9-10	SITE PREPARATION PLAN
*11	STAGING & ACCESS PLAN
*12	PAVING PLAN
*13-16	DIMENSION PLANS
*17-20	GRADING PLANS
21	SITE DETAILS (CURBS)
*22	STORM SEWER UTILITY PLAN
*23	STORM UTILITY DETAILS
*24-25	WATER MAIN UTILITY PLANS
*26	WATER UTILITY PROFILES
27	WATER UTILITY DETAILS
*28	SANITARY SEWER UTILITY PI
*29	SANITARY UTILITY PROFILES
30	SANITARY UTILITY DETAILS
31-32	WETLAND MITIGATION PLANS AND DETAILS
33-34	DETENTION BASIN/MITIGATIO STRUCTURE DETAILS
*35	RETAINING WALL AND PARKING STRUCTURE DETAIL
36	STRUCTURAL DETAILS

UTILITIES CONTACTS

CONSUMERS POWER COMPANY
4000 CLAY AVENUE
GRAND RAPIDS, MI 49508
(616) 538-7000

MICHIGAN CONSOLIDATED GAS CO.
333 BRIDGE N.W.
GRAND RAPIDS, MI 49503
(616) 451-3545

AMERITECH
955 36TH STREET - 2nd FLOOR
GRAND RAPIDS, MI 49508
(616) 246-7271

TCI CABLEVISION
955 CENTURY S.W.
GRAND RAPIDS, MI 49503
(616) 247-0575

GOVERNMENTAL AGENCIES

CITY OF GRANDVILLE
SANITARY SEWER & WATERMAIN
4095 WHITE S.W.
GRANDVILLE, MI 49504
(616) 538-1900

NOTES

1. THE LOCATION OF THE EXISTING UTILITIES, AS SHOWN ON THE PLANS, ARE APPROXIMATE ONLY. IT SHALL BE THE RESPONSIBILITY OF THE CONTRACTOR TO VERIFY ACTUAL LOCATION AND DEPTH OF ALL EXISTING UTILITIES. THE OWNER, AND THE ENGINEER, SHALL NOT BE RESPONSIBLE FOR ANY OMISSION OR VARIATION FROM THE LOCATIONS SHOWN. THE CONTRACTOR SHALL NOTIFY "MISS DIG" (1-800-482-7171) 72 HOURS PRIOR TO THE START OF CONSTRUCTION.
2. ROAD CONFIGURATIONS SHOWN ON PLANS ARE PROPOSED. CONTRACTOR WILL BE RESPONSIBLE FOR MAKING ADJUSTMENTS TO CONNECT TO EXISTING ROADWAY IF NECESSARY.
3. THESE PLANS ARE TO BE BUILT IN ACCORDANCE WITH THE TECHNICAL SPECIFICATIONS PREPARED BY GOSLING CZUBAK ENGINEERING SCIENCES, INC., DATED OCTOBER 1997.

* ISSUED FOR CONSTRUCTION : 2-6-98