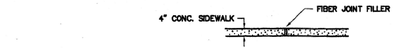

EXPANSION JOINT

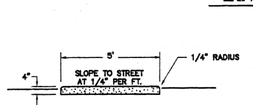

CONCRETE SIDEWALK

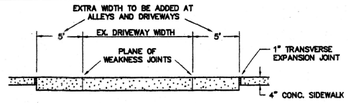

THICKENED SIDEWALK

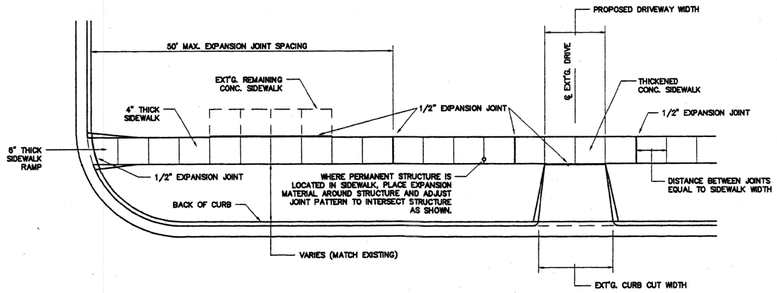

TYPICAL RESIDENTIAL SIDEWALK JOINT LAYOUT

CONCRETE SIDEWALK DETAILS

NO SCALE

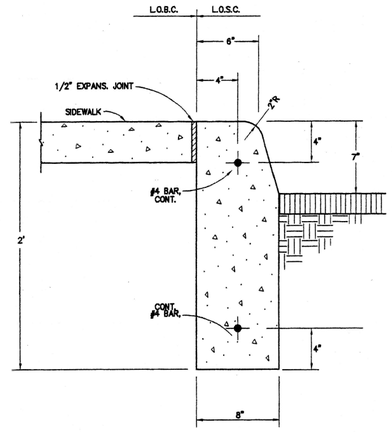

M.D.O.T. DETAIL TYPE "E4" CONCRETE CURB DETAIL

NO SCALE

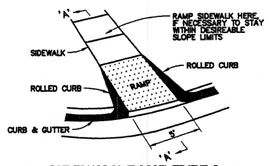

SIDEWALK RAMP TYPE I

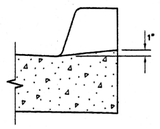

SECTION THRU CURB CUT

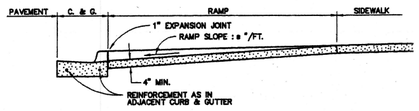

SECTION "A-A"

SIDEWALK RAMP DETAILS

NO SCALE

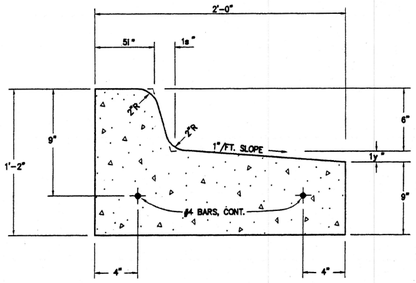

M.D.O.T. DETAIL "F4" MODIFIED CONCRETE CURB & GUTTER DETAIL

NO SCALE

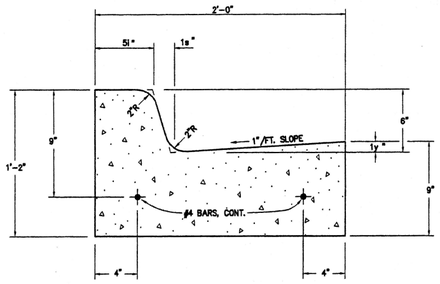

M.D.O.T. DETAIL "F4" CONCRETE CURB & GUTTER DETAIL

NO SCALE

miscellaneous site details

SCALE: NONE

Gosling Czubak
engineering sciences, inc.
Engineers Surveyors Environmental Services
1290 Business Park Drive
Traverse City, MI 49686-9687
616-946-9191
800-968-1062
Fax: 616-941-4653

By:

Revision:

No.: Date:

Drawn By: TJF/TLR
Checked By: DAC/TDH

Date: 10-13-97
Scale: AS NOTED

Location: PART OF THE E 1/2 OF OF SECTION 29, T 6 N, R 12 W, CITY OF GRANDVILLE, CITY OF WYOMING KENT COUNTY, MICHIGAN

Sheet Title: MISCELLANEOUS SITE DETAILS

Project: RiverTown Crossings

Project No. 96300.03

Sheet 21 of 36